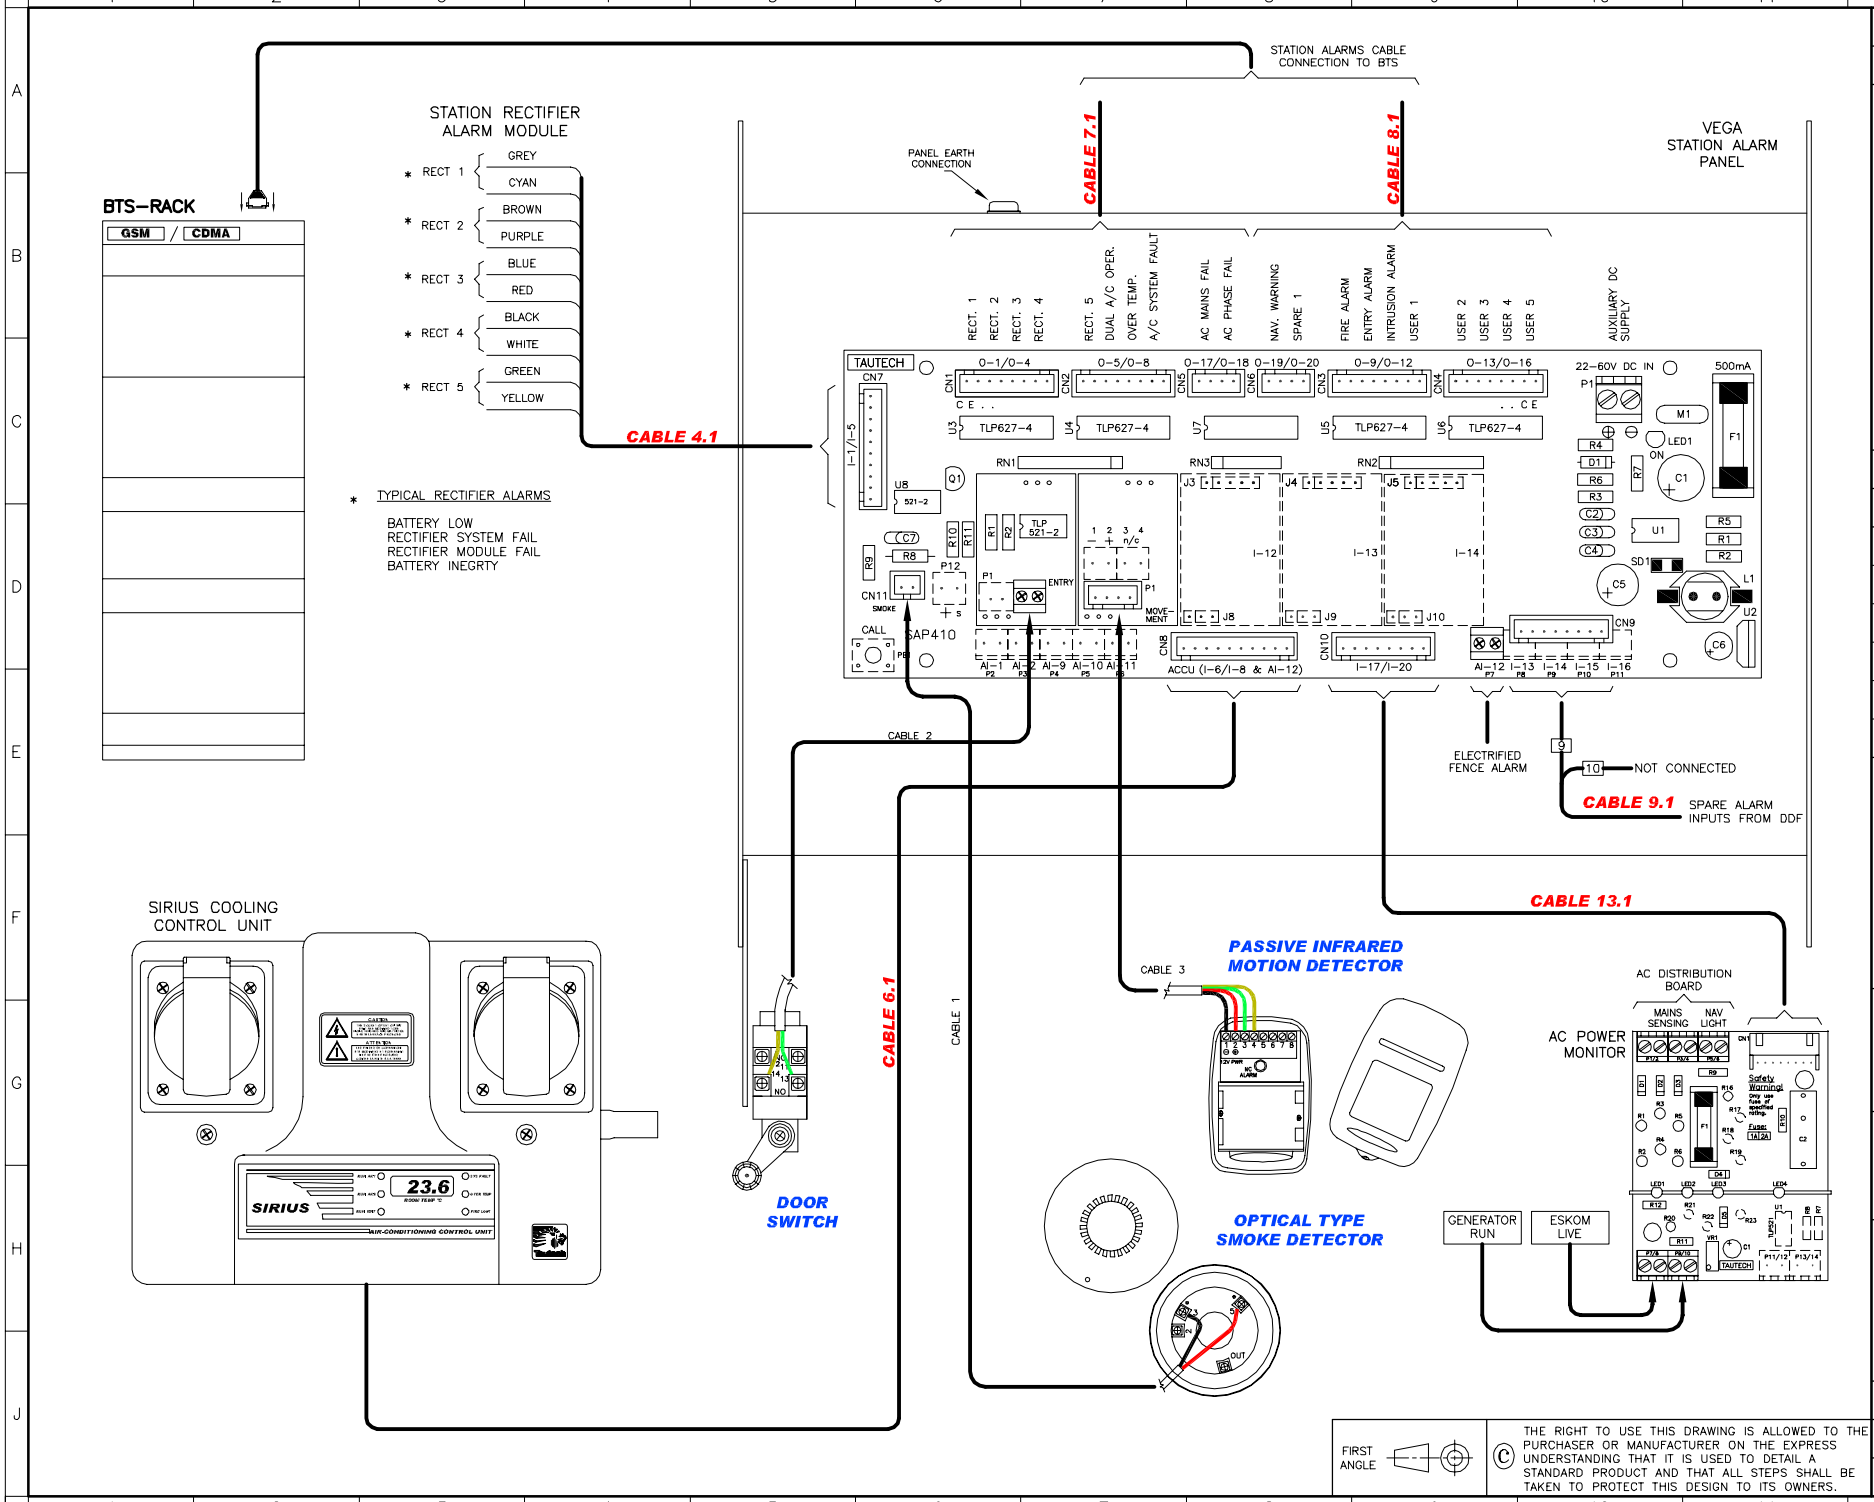

ASSOCIATED DRAWINGS

No:	Description

REVISIONS

No.	Dat.	Description	Ckd.

Tautech (Pty) Ltd

79 Annie Botha Ave
Riviera
PRETORIA
SOUTH AFRICA

PO Box 55699
Arcadia
PRETORIA
0007

Tel: (+27 12) 329-2614
Fax: (+27 12) 329-2617
E-mail: info@tautech.co.za

CUSTOMER:

PROJECT:

STATION ALARM PANEL

TITLE:

CONNECTION DIAGRAM

SCALE: N.T.S. | DATE: SEPT 2007

DESIGNED: AJ.V.R | APPROVED:

DRAWING NO.: **VEGA-SAP410/2020**

FIRST ANGLE

© THE RIGHT TO USE THIS DRAWING IS ALLOWED TO THE PURCHASER OR MANUFACTURER ON THE EXPRESS UNDERSTANDING THAT IT IS USED TO DETAIL A STANDARD PRODUCT AND THAT ALL STEPS SHALL BE TAKEN TO PROTECT THIS DESIGN TO ITS OWNERS.